NOTES:
Do not scale off this drawing.
It is the Contractors's to be responsible for taking & checking their own site dimensions. Any errors or omissions to be reported to Forge Architects and Surveyors Ltd immediately, prior to work being carried out.
All site dimensions shown are based upon the measured survey of the property carried out by independent surveyors. The accuracy of this information is the responsibility of Forge Architects and Surveyors Ltd.
Forge Architects & Surveyors Ltd also accept no responsibility for the accuracy of any drainage and Services information shown on this drawing. This information is shown for guidance purposes only, and where applicable - is based on information provided by the consulting Structural Engineers, Services Engineers, Drainage Engineers Consultants, and/or specialist subcontractors respectively. Reference should always be made to Engineers & Specialist subcontractors drawings for information.
This drawing and design is the copyright of Forge Architects and Surveyors Ltd and is not to be used for any purpose without their consent.

ELEVATION JJ

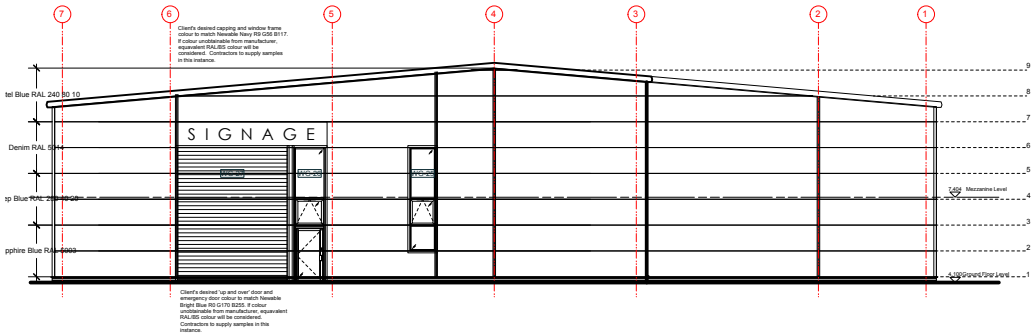

ELEVATION KK

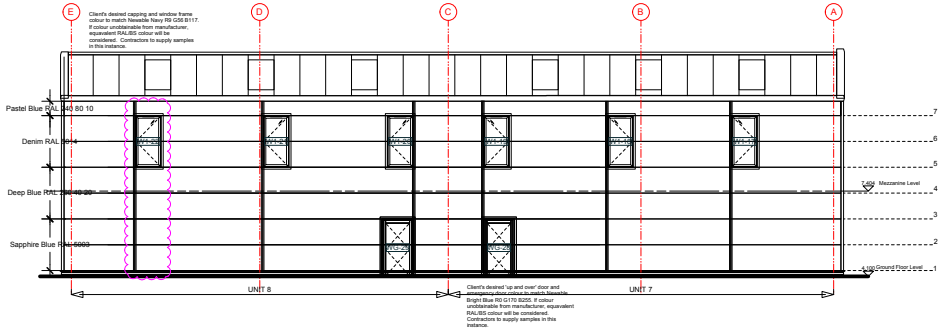

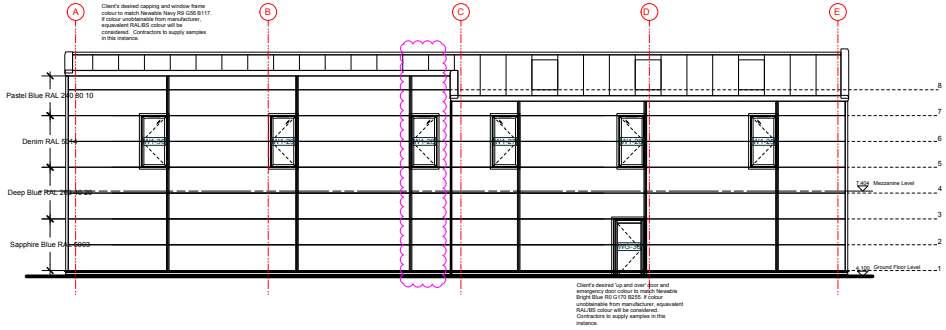

ELEVATION MM

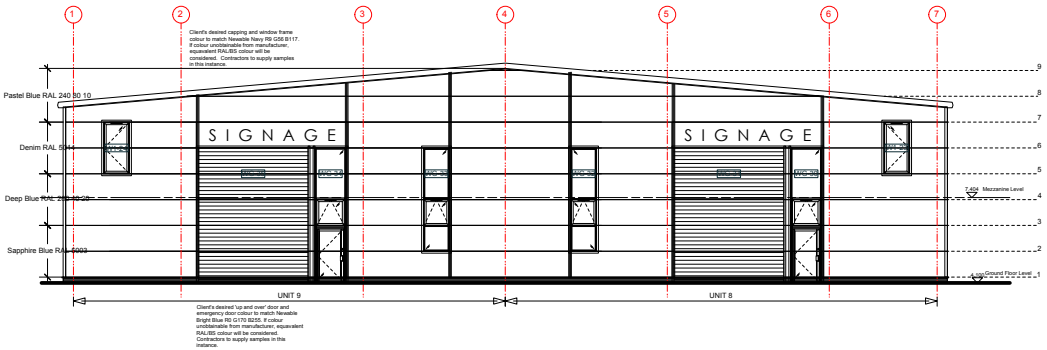

Elevation Location Key

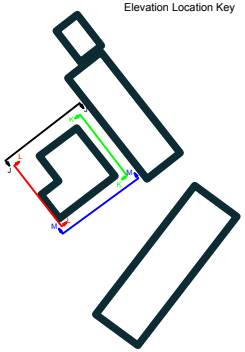

E	14/3/18	Amendments following block plan updates. Windows W1-22 & 28 moved to match plans.
D	19/10/17	Issued for construction
C	5/7/17	'Up and Over' doors, emergency doors, capping and window framing colours updated to reflect client's preferred RAL/BS colours. Please see notes on doors for more details.
B	27/6/17	Final tender issue
A	21/5/17	Positions of windows & doors amended globally to avoid clashes with structural members.

FOR CONSTRUCTION

FORGEARCHITECTS
6-8 Cole Street
London
SE1 4YH
0207 378 7782 T
forge@forgearchitects.co.uk E
www.forgearchitects.co.uk W

Project:
Creek Way

Client:
Newable

Drawing:
Block 3 Elevations (units 7-9)

Drawing Number: Rev:
1360_GA_222 E

Date: Feb 18 Scale: 1:100 @ A1

0 5 10