NOTES:
Do not scale off this drawing.
All Trade Contractors to be responsible for taking & checking all dimensions relative to their work. Any omissions to be reported to Forge Architects and Surveyors Ltd immediately, prior to work being carried out.
All site dimensions shown are based upon the Topographical Survey information provided by the Independent surveyors. The accuracy of this information is not the responsibility of Forge Architects and Surveyors Ltd
Forge Architects & Surveyors Ltd also accept no responsibility for any Utilities, Services, Drainage and Servicing information shown on this drawing. This information is shown for guidance purposes only, and where applicable - is based on information provided by the consulting Structural Engineers, Mechanical & Electrical Engineers, Drainage Services, and/or specialist subcontractors respectively. Reference should always be made to Engineers & Subcontractors current drawings & specifications.
This drawing and design is the copyright of Forge Architects and Surveyors Ltd and is not to be used for any purpose without their consent.

ELEVATION AA

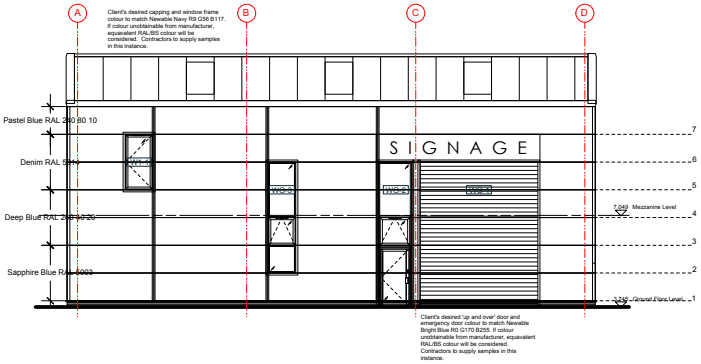

ELEVATION DD

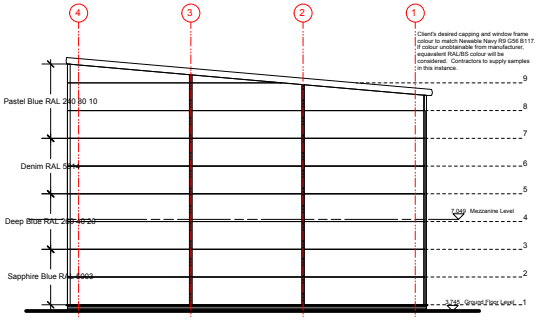

Elevation Location Key

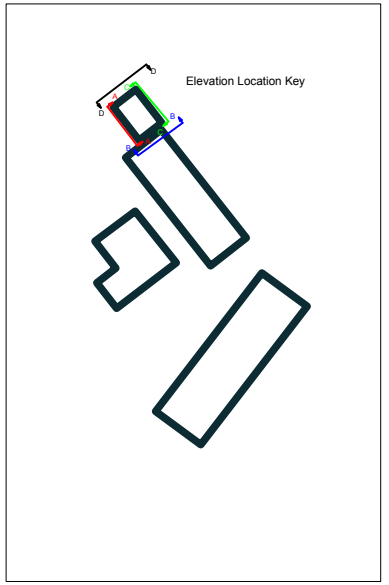

ELEVATION BB

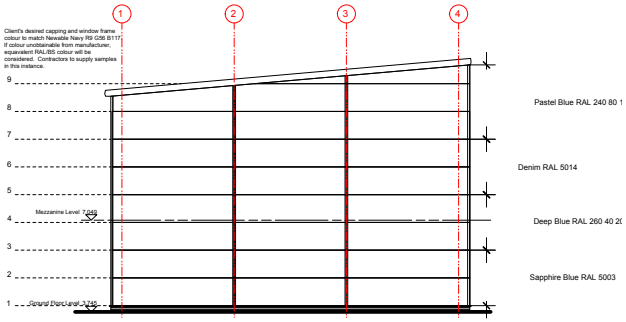

ELEVATION CC

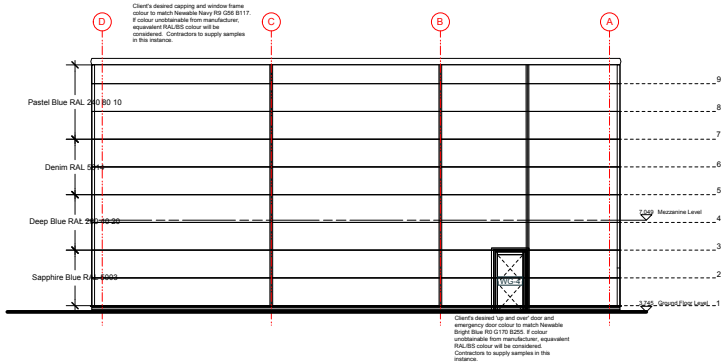

 

E	14/3/18	Amendments following block plan updates
D	18/10/17	Issued for construction
C	5/7/17	'Up and Over' doors, emergency doors, capping and window framing colours updated to reflect client's preference of Newable colours. Please see notes on doors for more details.
B	27/6/17	Final tender issue
A	21/6/17	Positions of windows & doors amended globally to avoid clashes with structural members.

FOR CONSTRUCTION

FORGEARCHITECTS
8-9 Cole Street
London
SE1 4YH
0207 378 7782 T
forge@forgearchitects.co.uk E
www.forgearchitects.co.uk W

Project:
Creek Way

Client:
Newable

Drawing:
Unit 1 Elevations

Drawing Number: 1360_GA_220 Rev: E

Date: Feb 18 Scale: 1:100 @ A1